SOUTHPOINTE COMMON PH 1&2

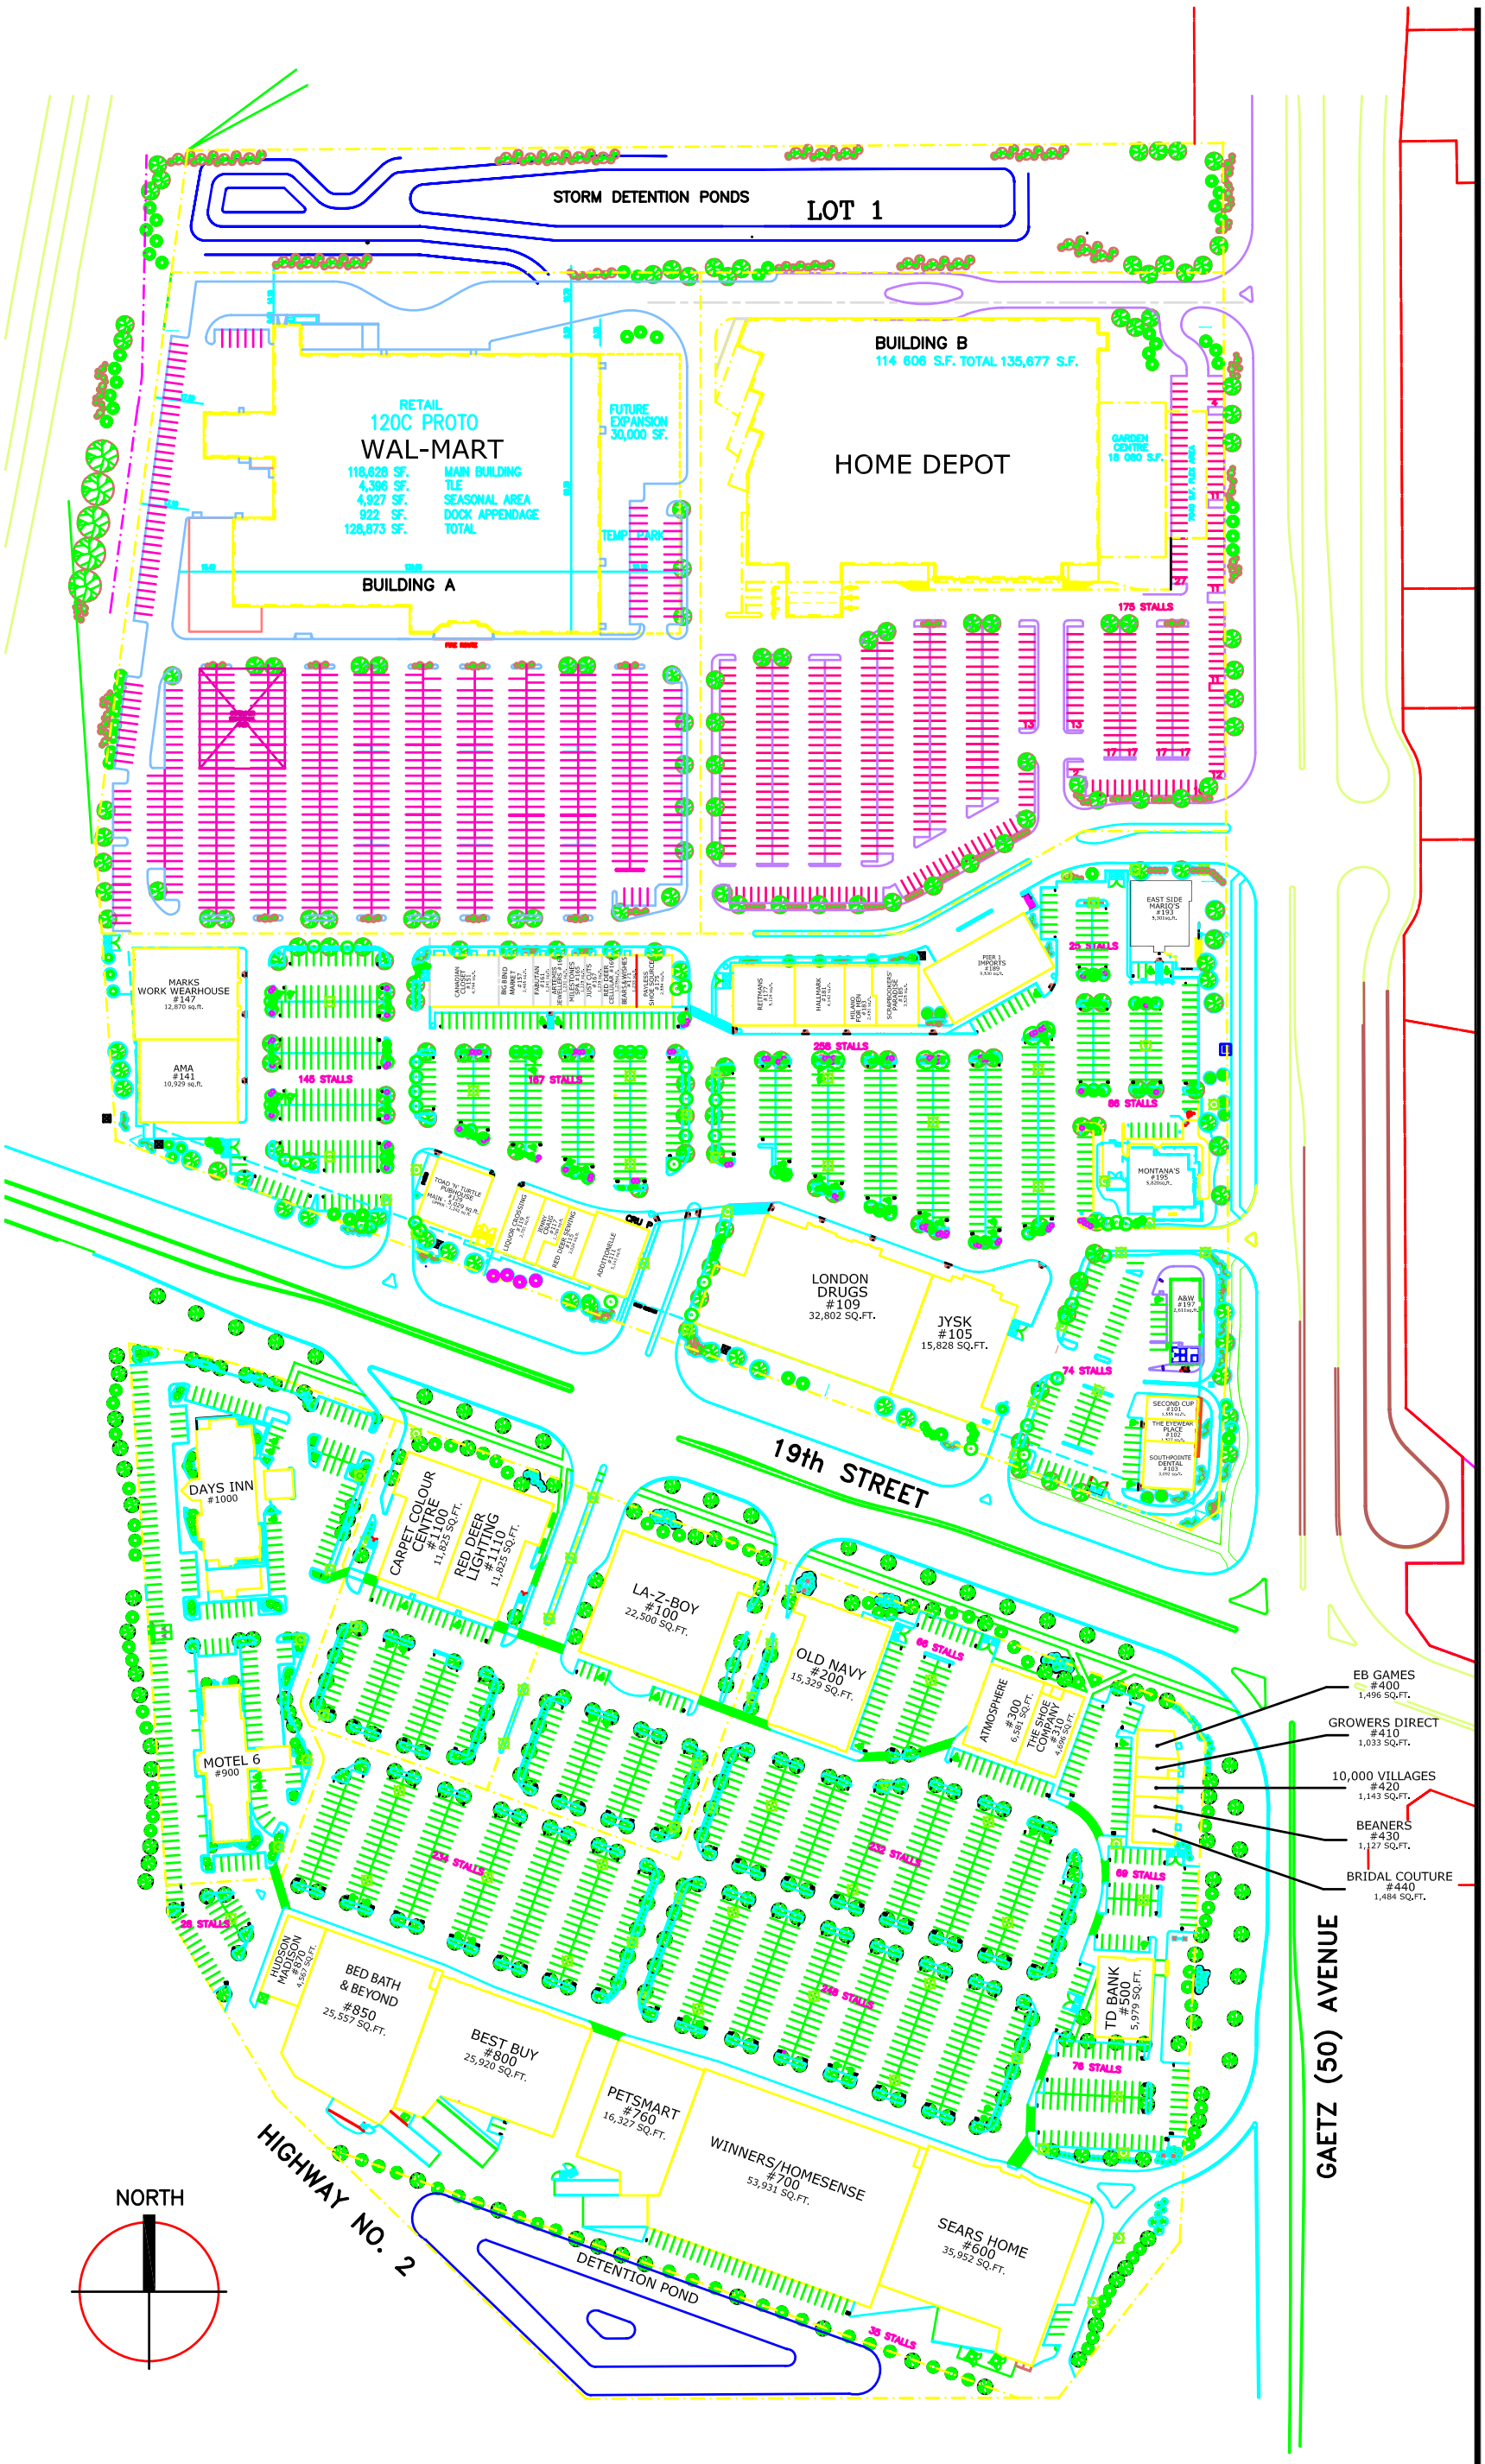

Group2
Architecture
Engineering
Interior Design

SITE PLAN

FILE-03007
DATE-OCTOBER 12, 2005

SCALE-N.T.S.